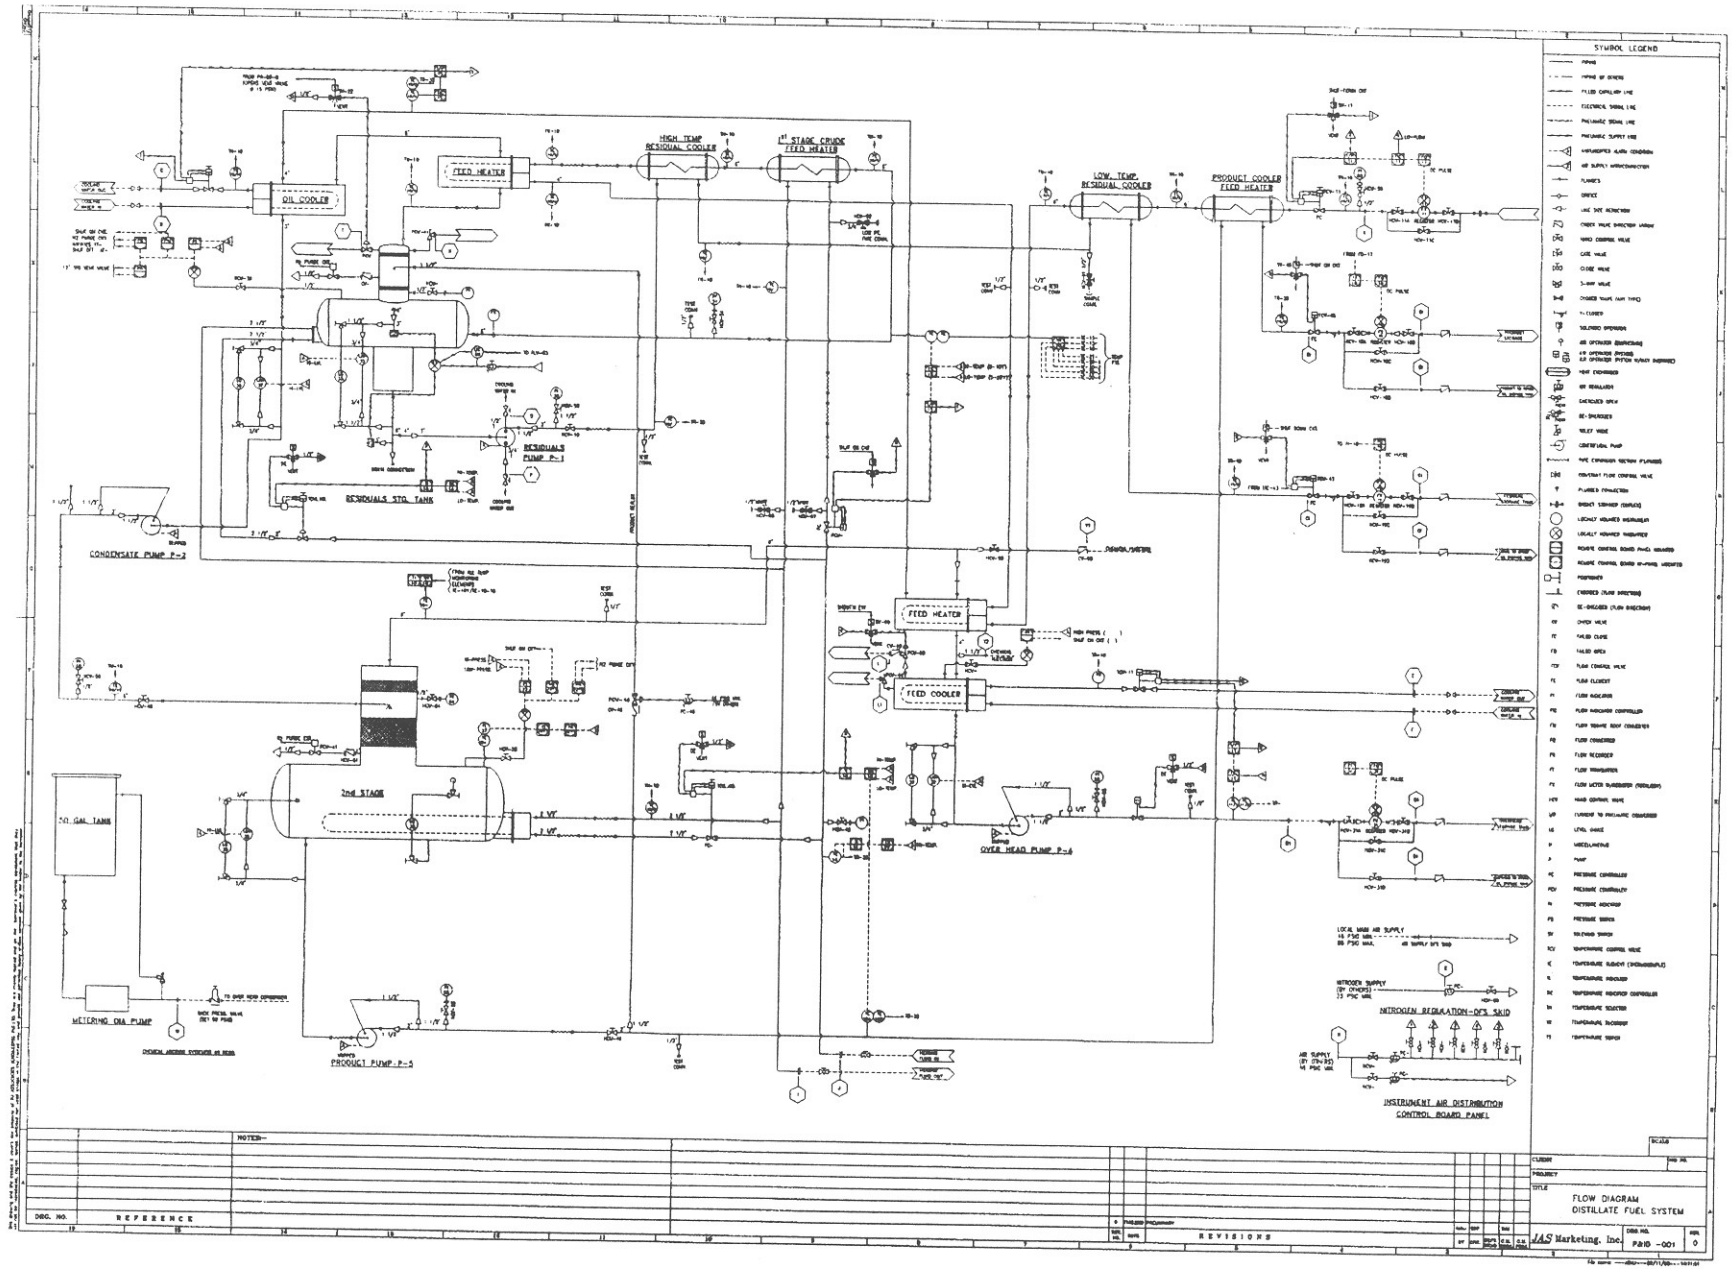

NOTES:

DRG. NO.	REFERENCE

REVISIONS

SCALE

CLIENT

PROJECT

TITLE

FLOW DIAGRAM
DISTILLATE FUEL SYSTEM

JAS Marketing, Inc.

DRG NO. P&ID -001

REV 0