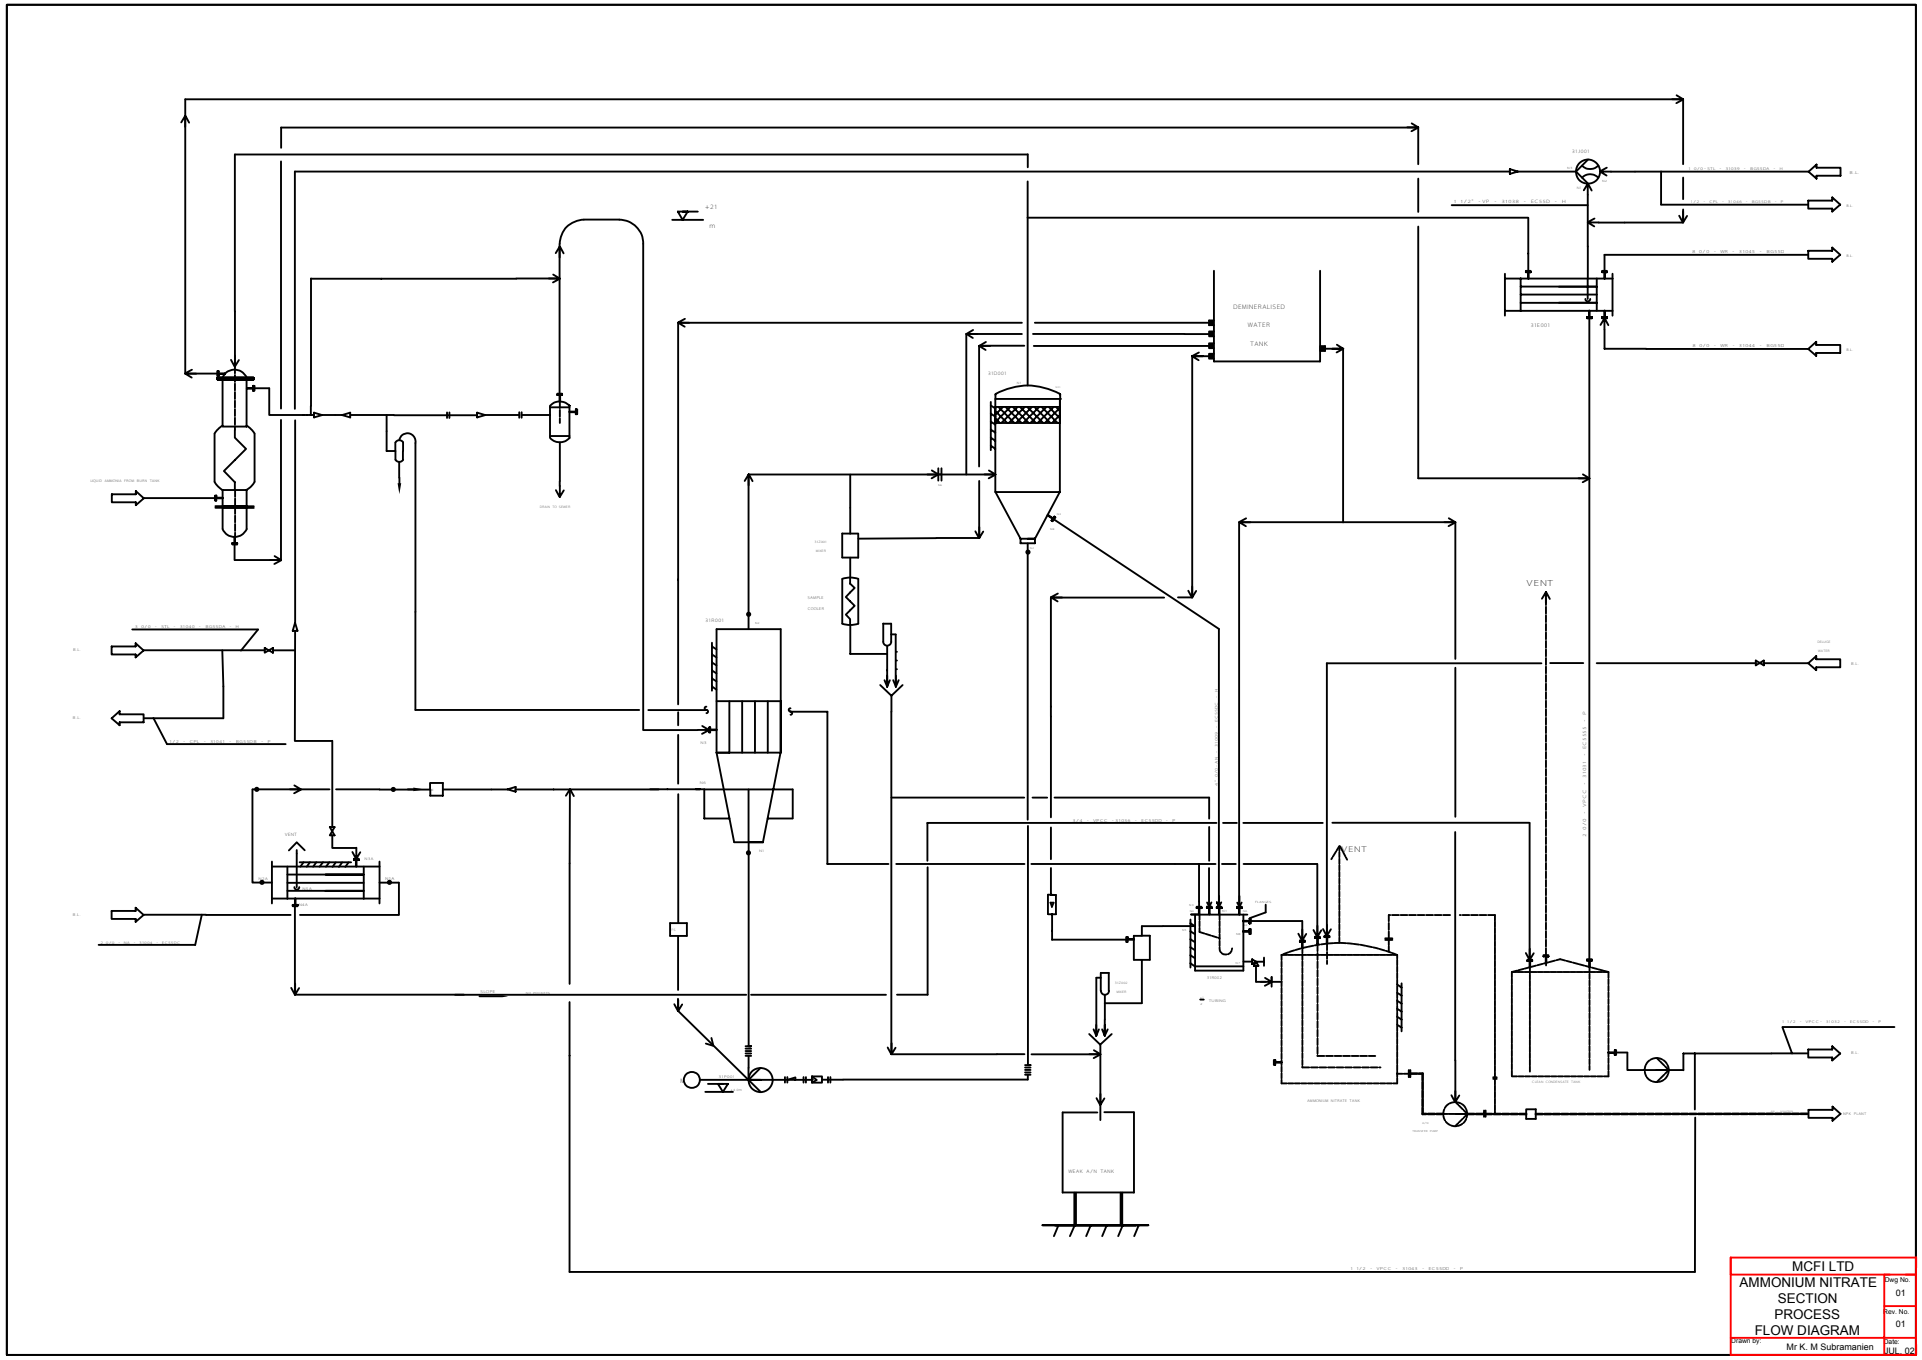

MCFI LTD	
AMMONIUM NITRATE SECTION PROCESS FLOW DIAGRAM	Dwg No. 01
	Rev. No. 01
Drawn by: Mr K. M Subramanien	Date: JUL 02